A3

Rev.	Description	Date
A	Network Data Points	27/10/05
B	Checks & Amendments	13/05/07

Y:\Drawings\surreylogo.jpg

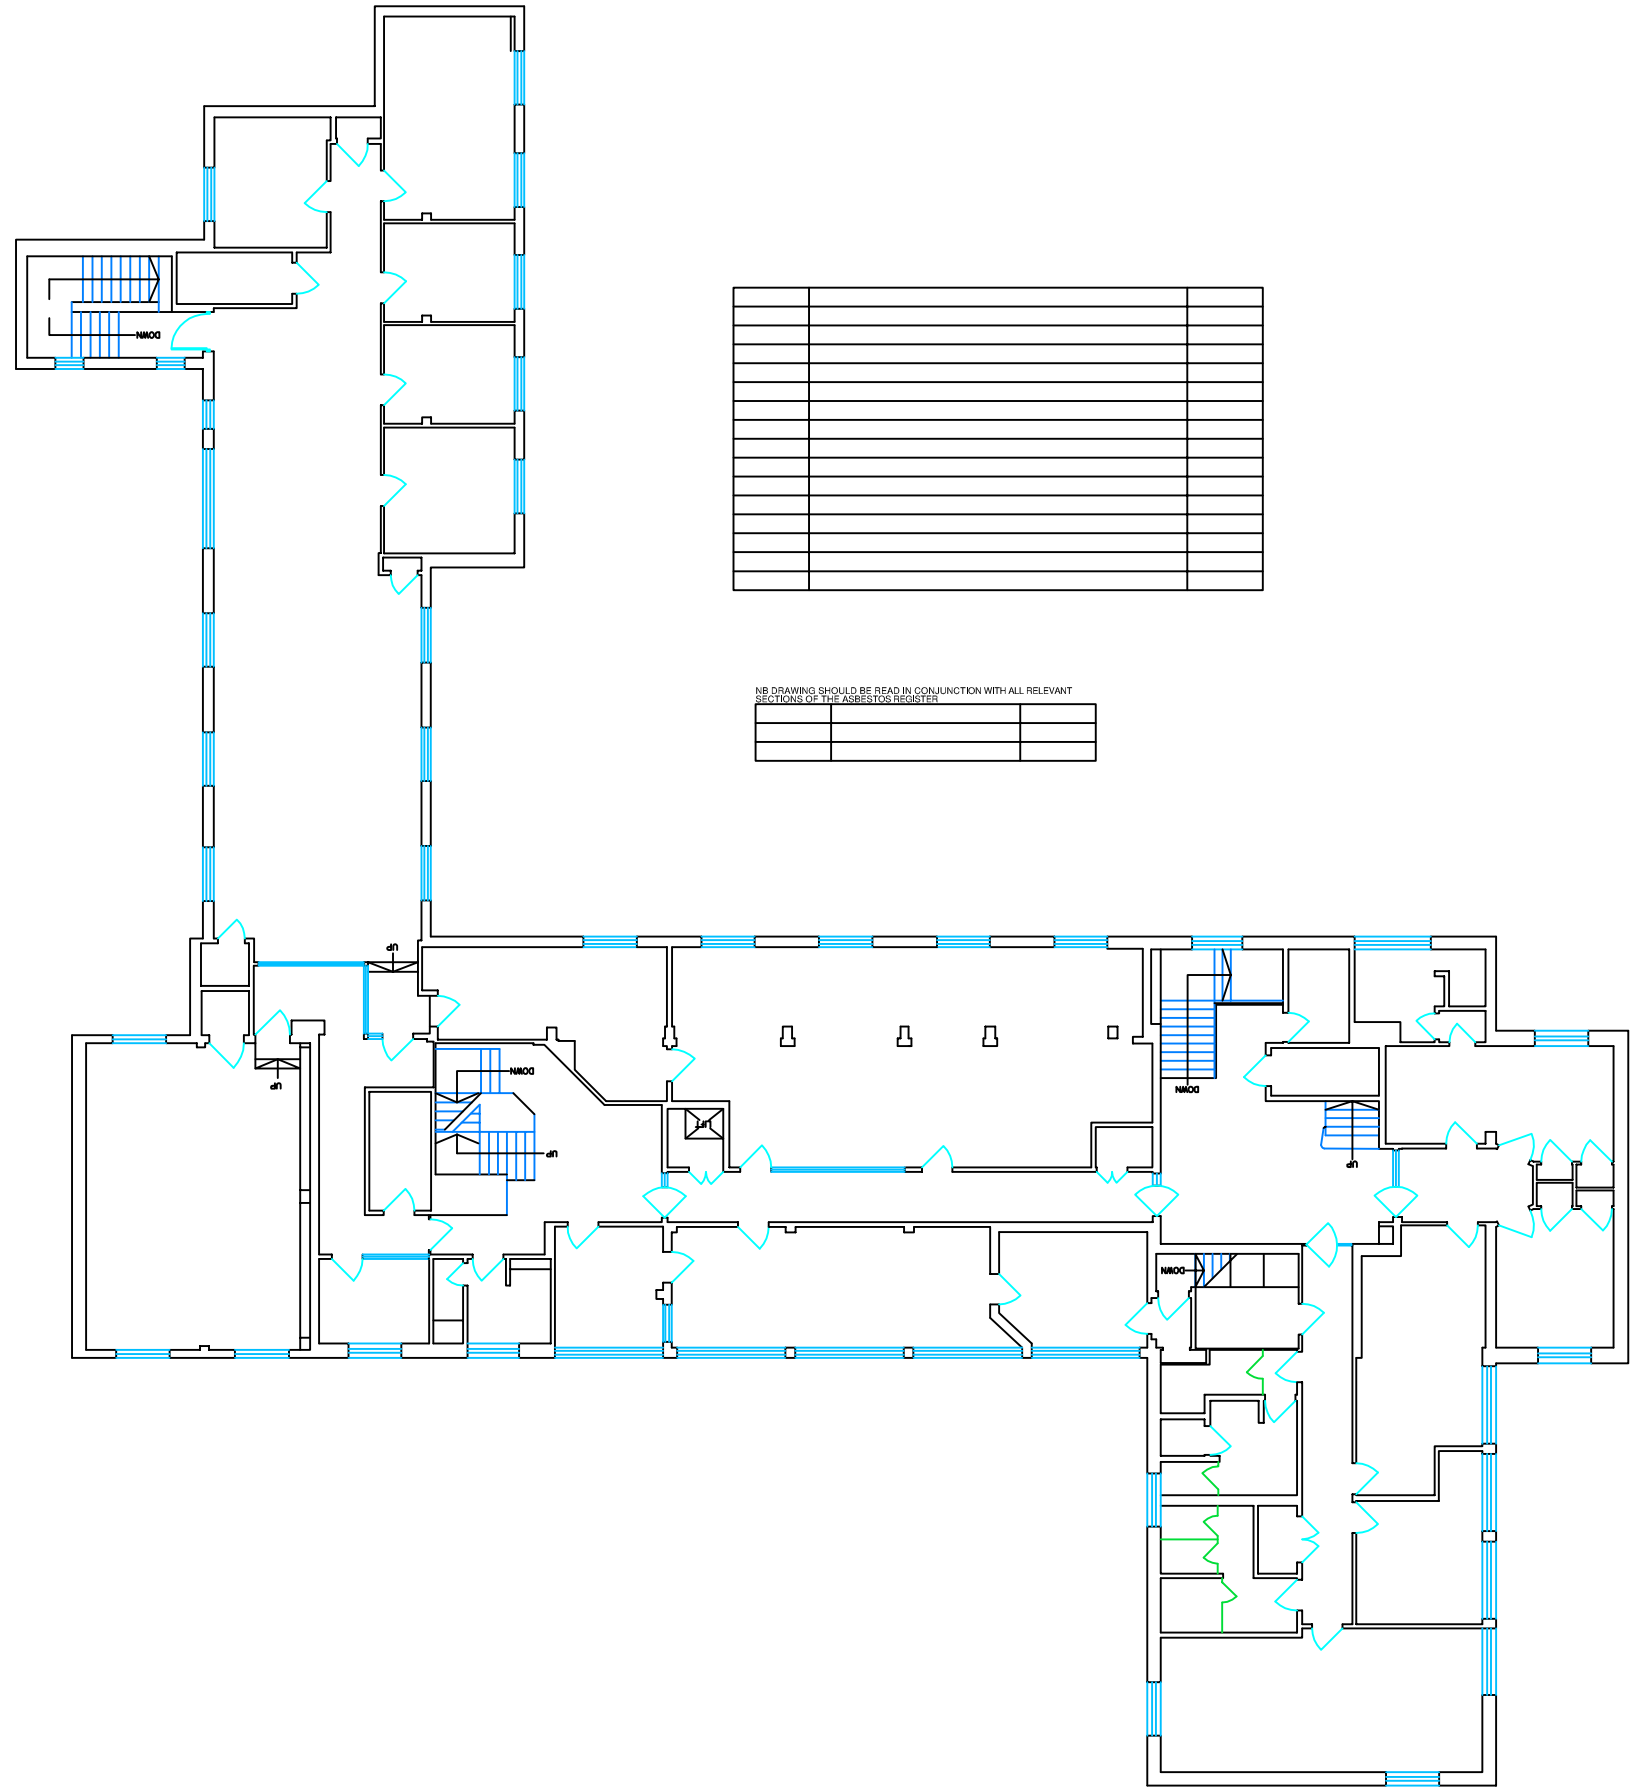

NB DRAWING SHOULD BE READ IN CONJUNCTION WITH ALL RELEVANT SECTIONS OF THE ASBESTOS REGISTER

0m 1m 2m 5m

Notes
This drawing should not be scaled. All dimensions should be checked on site. Any discrepancies to be notified to Oakleaf Information Services

Site:
Epsom Police

Drawing:
First Floor Plan

Date: 13/05/07
Scale: 1/200
Drawn By: JC

Drwg. No:
MD-01-01

Oakleaf

Oakleaf Information Services
2 Brookfield - Moulton Park
Northampton - NN3 6WL
Tel: 0870 738 6046 Fax: 0870 738 6048
email: info@oakleafgroup.biz